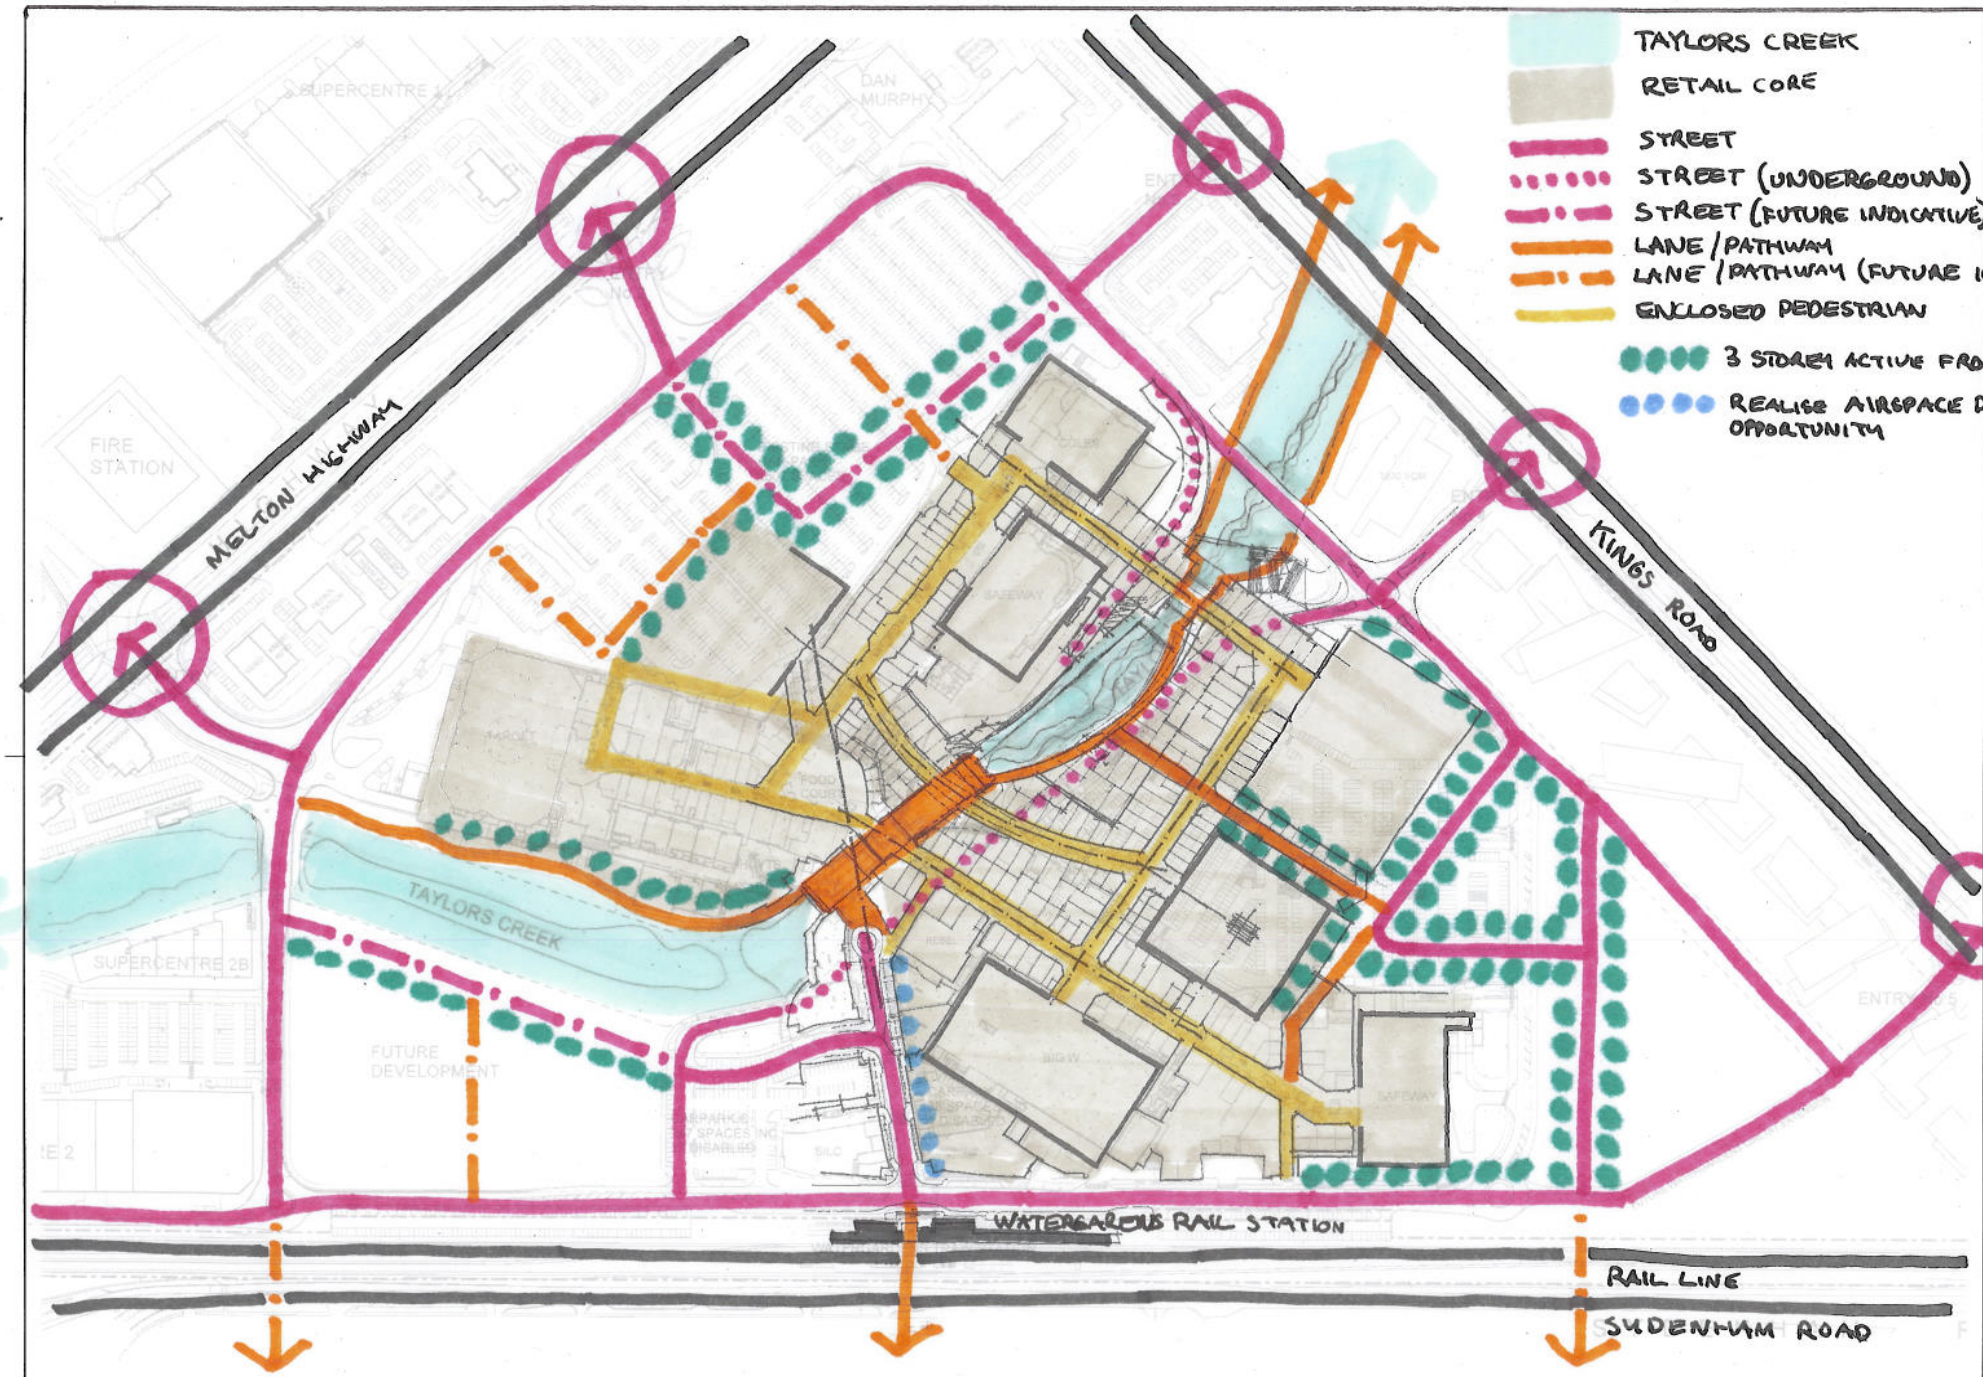

PDP SCHEMATIC DRAFT FRAMEWORK PLAN

MODIFIED BY: PRIORITY DEVELOPMENT PANEL OCT 2008

BASE PLAN: PRELIMINARY

Revisions			
No.	Description	By	Date

Client: QIC

THE BUCHAN GROUP
MELBOURNE
Buchan Laird & Bawden (Vic) Pty Ltd
A.C.N. 007 270 838
Architects Planners & Interior Designers
133 Rosslyn Street West Melbourne
Victoria 3003, AUSTRALIA
Tel : +613 9329 1077 Fax : +613 9329 0481
Email: tbg@melbourne.buchan.com.au
© THE BUCHAN GROUP 2008

Project: Water gardens TOWN CENTRE

Drawing Title: PROPOSED GROUND FLOOR (BS SKETCH 01)

This drawing has not been checked or approved, unless signed.

Checked by:
Approved by:
Drawn by: SG
Date: SEPTEMBER 2008
Scale: 1:1000 @ A0

Project Number: 307075
Drawing Number: ASK 118
Revision: